ARE ACCESSIBLE FROM THE OUTSIDE THE SECURED AREA WHEN THE DOOR IS CLOSED SHALL HAVE TWO JAMB STUDS WHICH PREVENT REMOVEL OF THE DOOR IF THE PINS ARE REMOVED FROM THE HINGES. JAMB STUDS SHALL NOT BE LESS THAN A 16d BOX NAIL IN DIAMETER AND SHALL PROJECT INTO THE DOOR AND JAMB NOT LESS THAN .25 INCH.

4. PER R326.4, SLIDING GLASS DOORS AND WINDOWS SHALL BE EQUIPPED WITH LOCKING DEVICES AND WITH A MEANS OR A DEVICE TO PROHIBIT THE RAISING OR REMOVAL OF THE MOVING PANEL WHILE IN THE CLOSED POSITION.

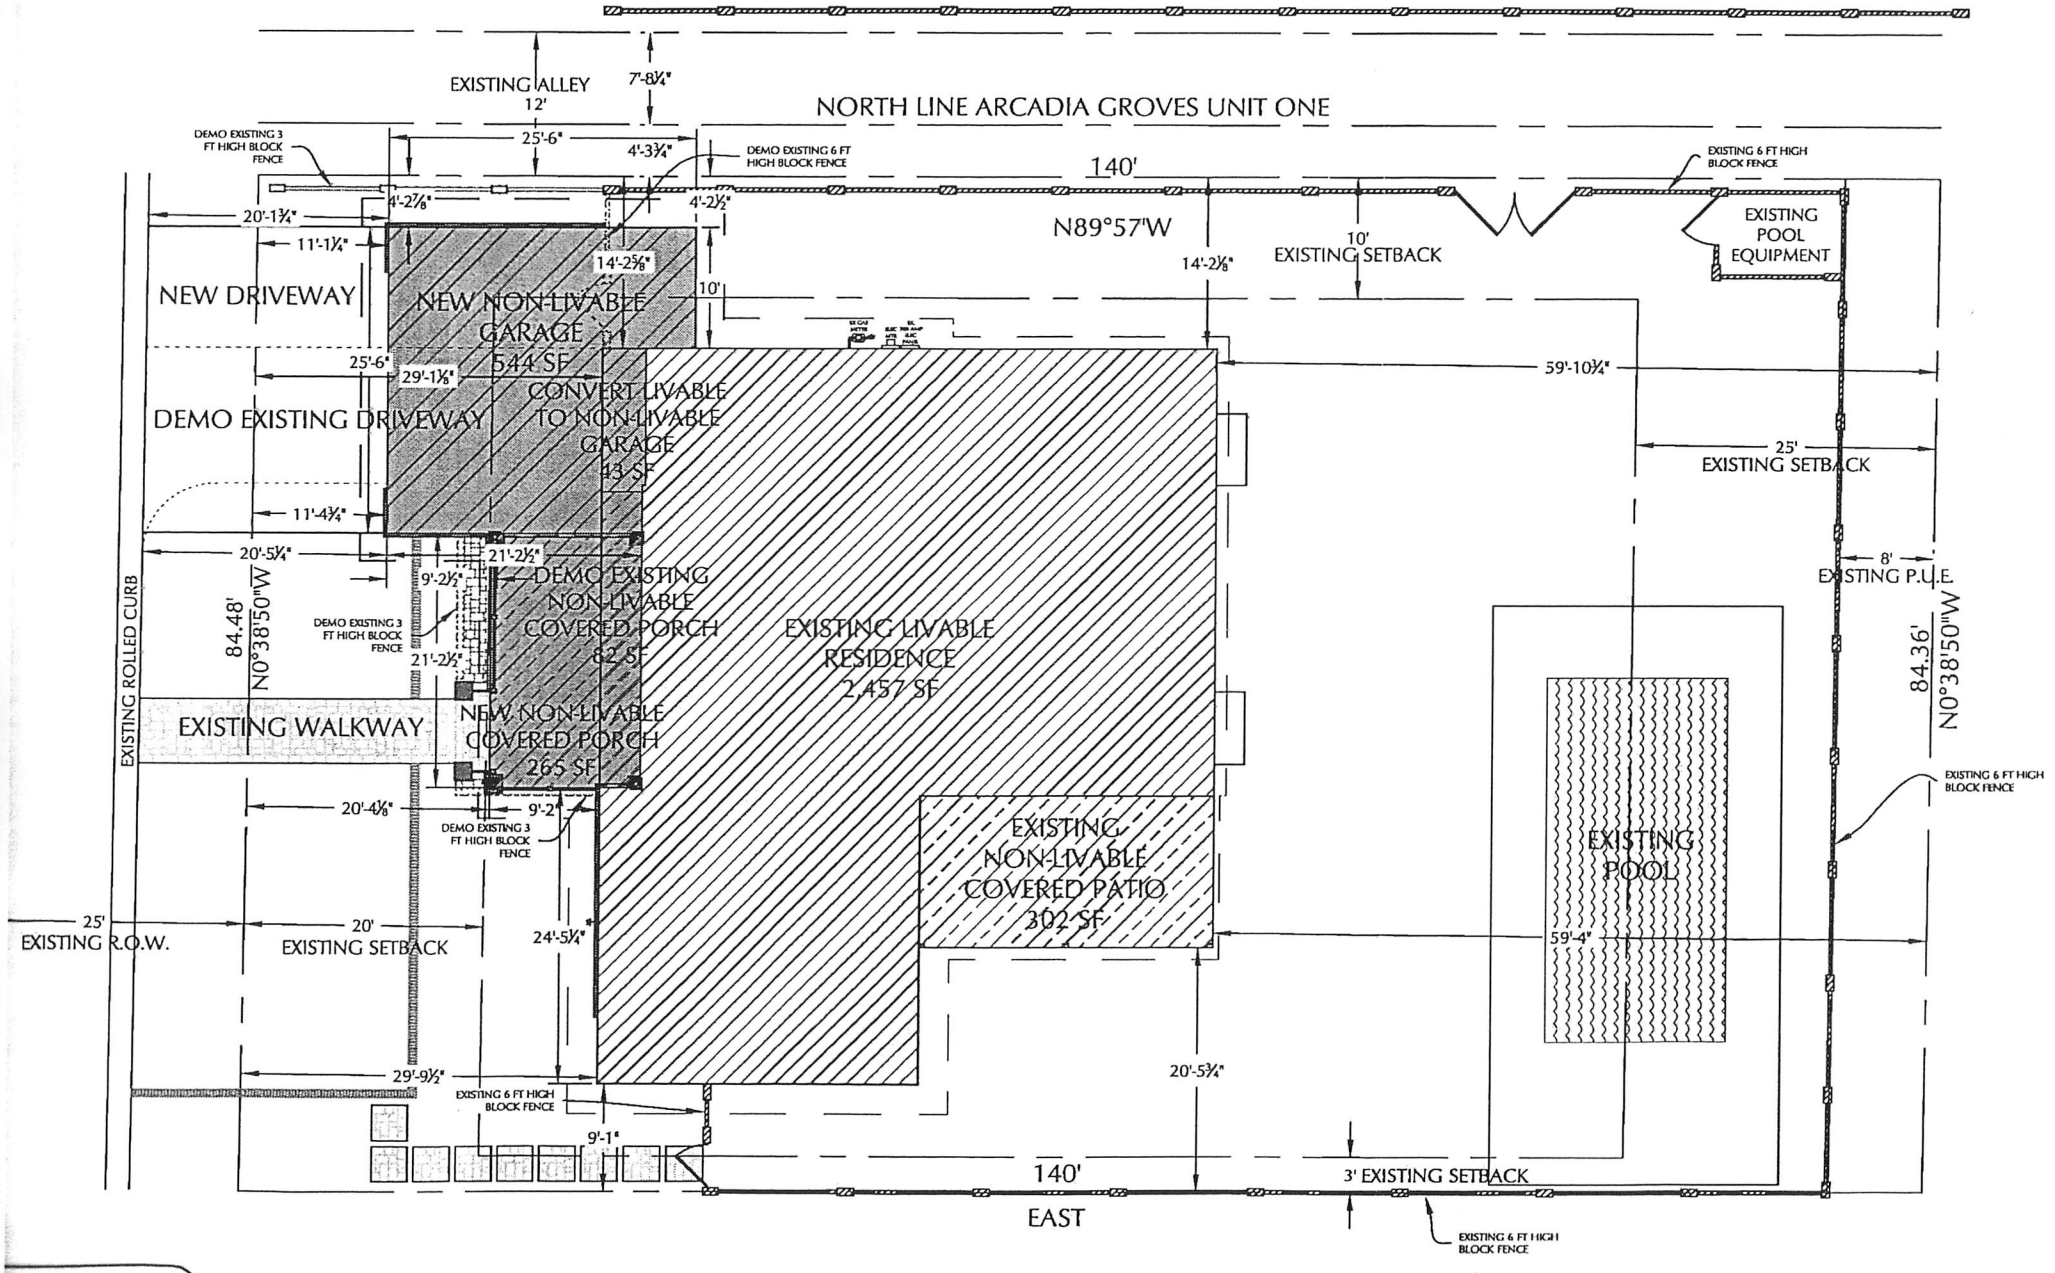

ARIZONA 811
ALL TWO WORKING DAYS

ALL MODIFICATIONS TO THE BUILDING ENVELOPE MUST COMPLY WITH THE FOLLOWING: