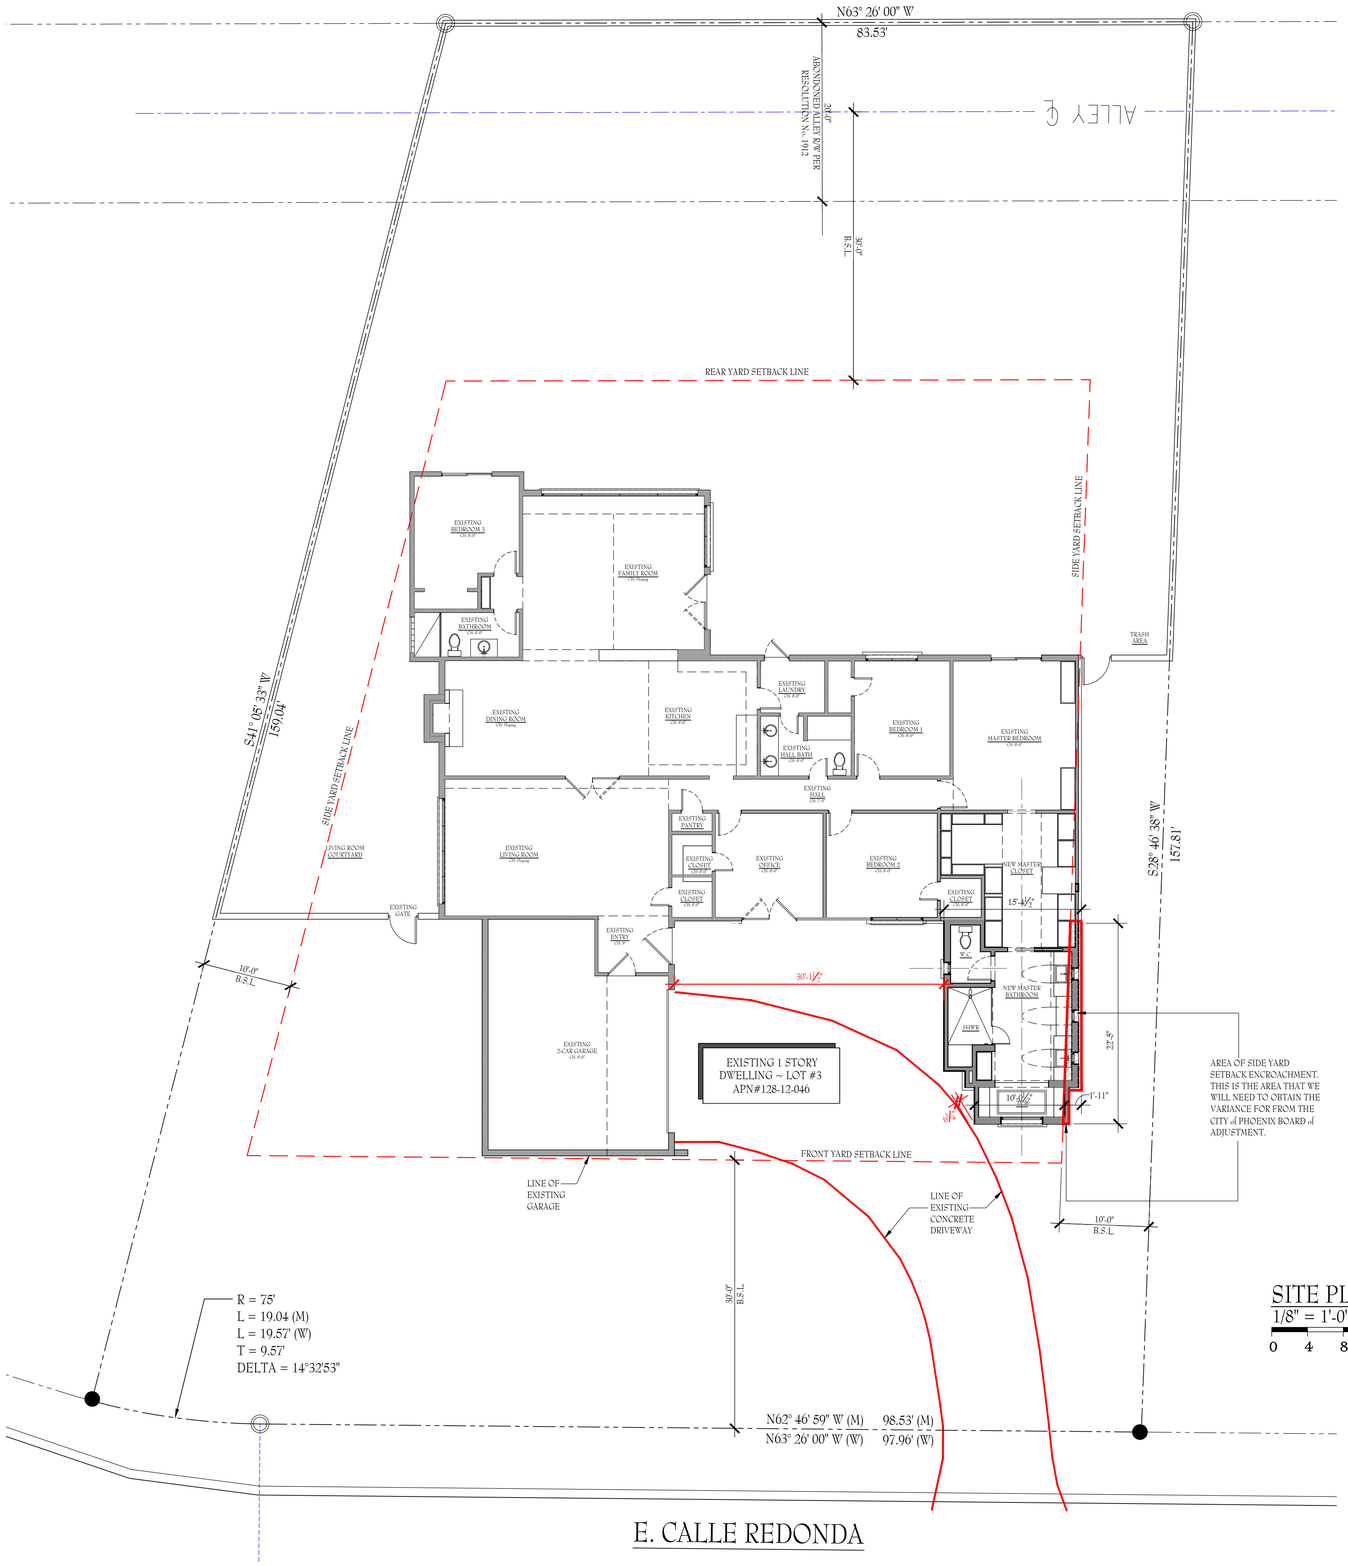

SITE PLAN 1

1/8" = 1'-0"

0 4 8 16

NORTH

ABL Design Studio, LLC
4817 E Kathleen Road
Scottsdale, AZ 85254
602.758.0808

A Remodel and Addition to the

Nathan Hill & Natalie Strand

5243 E Calle Redonda
Phoenix, AZ 85018

Project No.
HS-19

APRIL 13, 2020

City of Phoenix
BOA REVIEW

All reports, drawings, specifications, computer files, field data, notes and other documents and instruments prepared by ABL Design Studio, LLC as instruments of service shall remain the property of the Designer, ABL Design Studio, LLC. The designer shall retain all common law, statutory and other reserved rights, including the copyright thereto. Reuse of the original site for which it was prepared and publication thereof is expressly limited towards use. Reuse, reproduction or publication by any method is prohibited without written consent from the Designer.

Drawn By: B.M.S

Scale: as noted

Drawing:

SITE PLAN

Sheet:

A1.1

1 OF 1