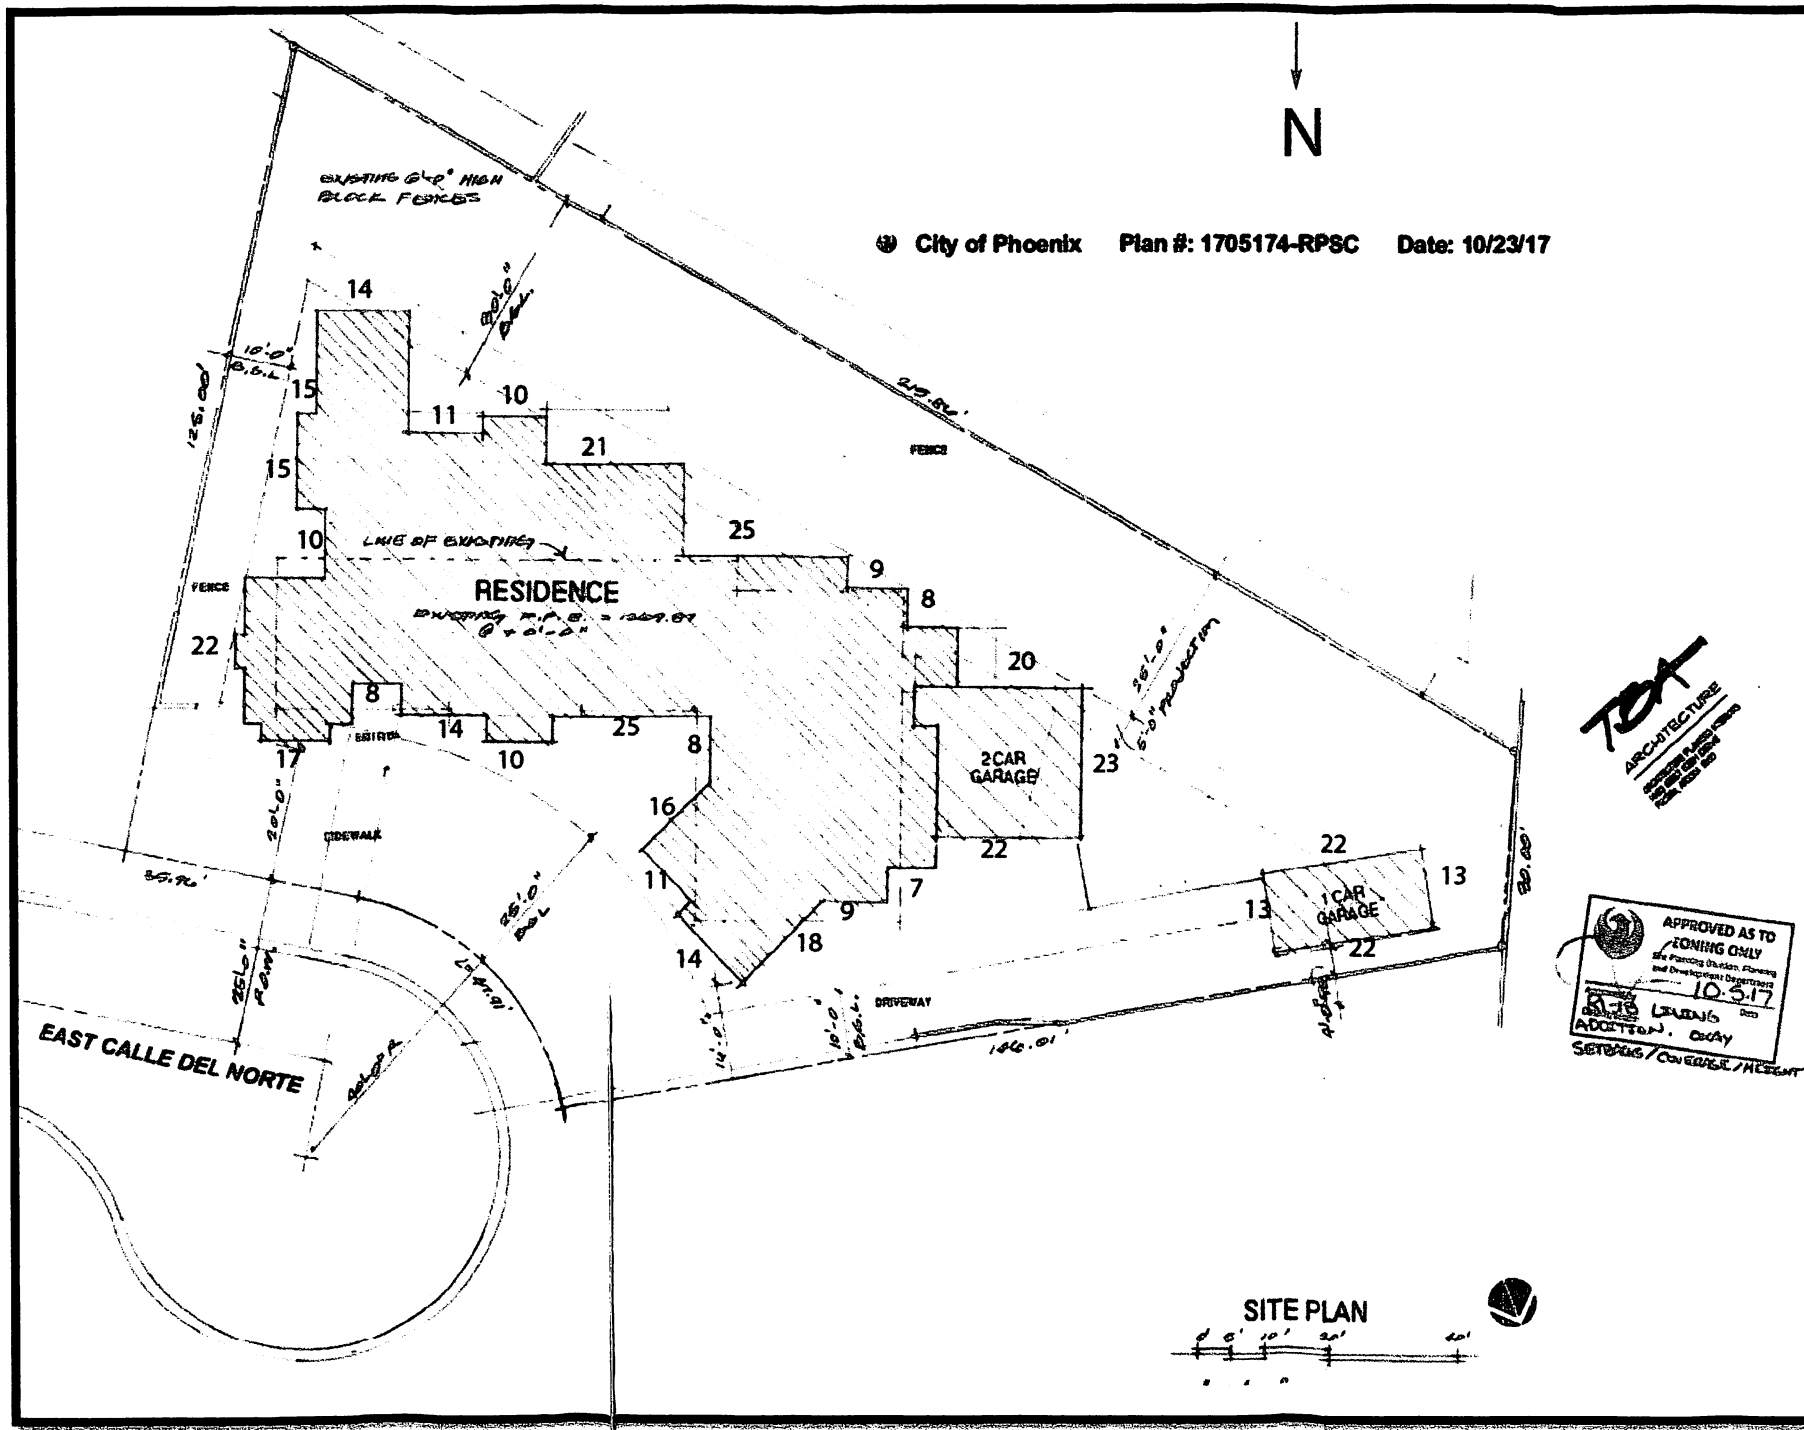
N
City of Phoenix Plan #: 1705174-RPSC Date: 10/23/17
EXISTING 6'-0" HIGH BLOCK FENCES
RESIDENCE
2 CAR GARAGE
1 CAR GARAGE
LINE OF EXISTING
FENCE
SIDEWALK
DRIVEWAY
EAST CALLE DEL NORTE
TDA ARCHITECTURE
APPROVED AS TO ZONING ONLY
10.5.17
SITE PLAN